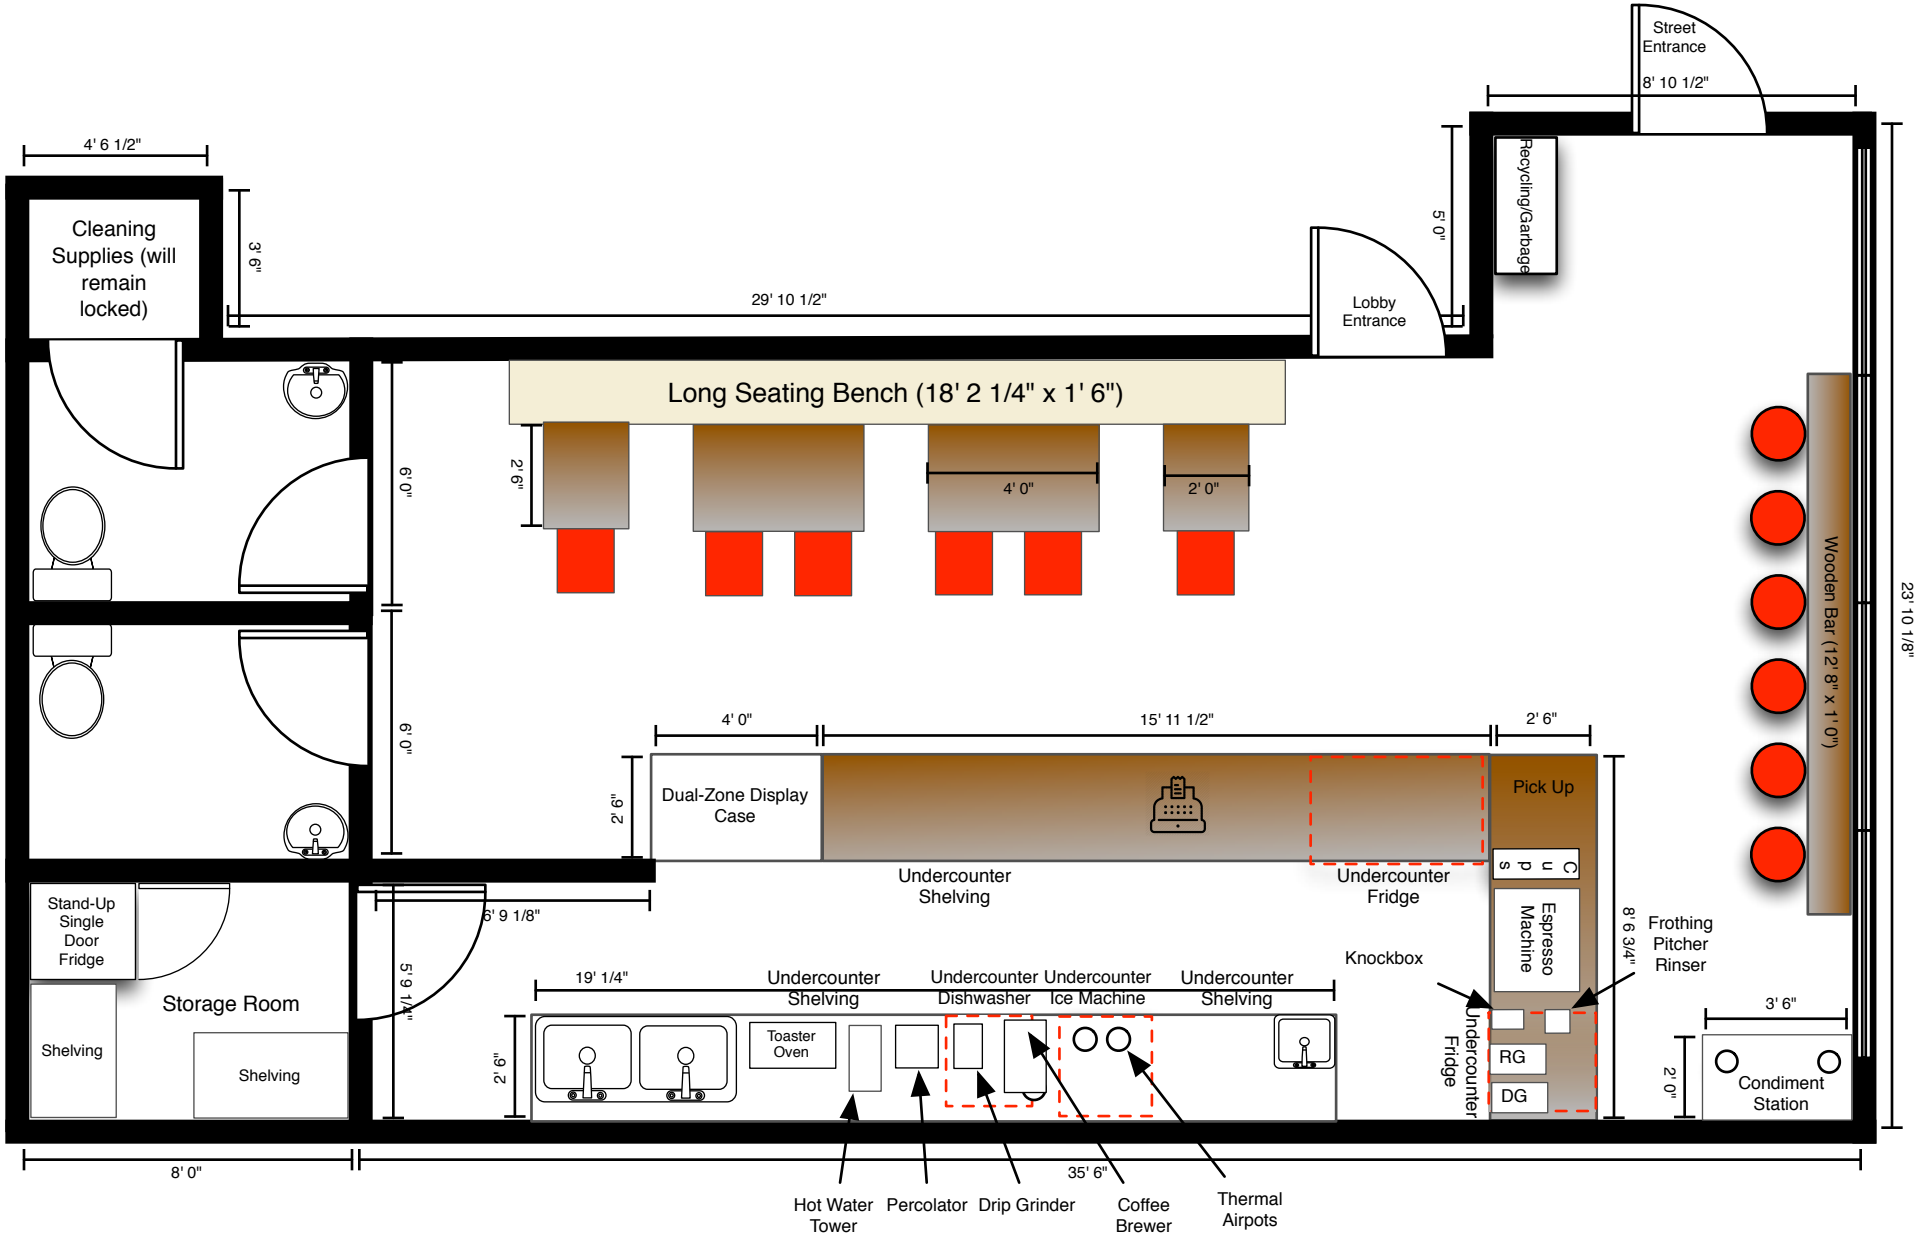
Street Entrance
8' 10 1/2"
4' 6 1/2"
Cleaning Supplies (will remain locked)
3' 6"
29' 10 1/2"
Lobby Entrance
5' 0"
Recycling/Garbage
Long Seating Bench (18' 2 1/4" x 1' 6")
2' 6"
4' 0"
2' 0"
6' 0"
6' 0"
Wooden Bar (12' 8" x 1' 0")
23' 10 1/8"
4' 0"
15' 11 1/2"
2' 6"
Dual-Zone Display Case
2' 6"
Pick Up
Undercounter Shelving
Undercounter Fridge
Cups
Espresso Machine
8' 6 3/4"
Frothing Pitcher Rinser
Stand-Up Single Door Fridge
6' 9 1/8"
Storage Room
Shelving
Shelving
5' 9 1/4"
19' 1/4"
Undercounter Shelving
Undercounter Dishwasher
Undercounter Ice Machine
Undercounter Shelving
Knockbox
Toaster Oven
9' 2"
Undercounter Fridge
RG
DG
3' 6"
2' 0"
Condiment Station
8' 0"
35' 6"
Hot Water Tower
Percolator
Drip Grinder
Coffee Brewer
Thermal Airpots